

**Resumo do aço**

| AÇO             | DIM (mm) | C TOTAL (kg) | PESO + 10 % (kg) |
|-----------------|----------|--------------|------------------|
| CA50            | 233      | 158          | 173              |
| CA60            | 12,5     | 16,1         | 17,7             |
| CA60            | 5,0      | 35,3         | 38,8             |
| PESO TOTAL (kg) |          |              | 60,3             |
| CA50            | 175      |              |                  |
| CA60            | 55,3     |              |                  |

Voluma de concreto (C-35) = 3,15 m³  
 Área de forma = 45,65 m²








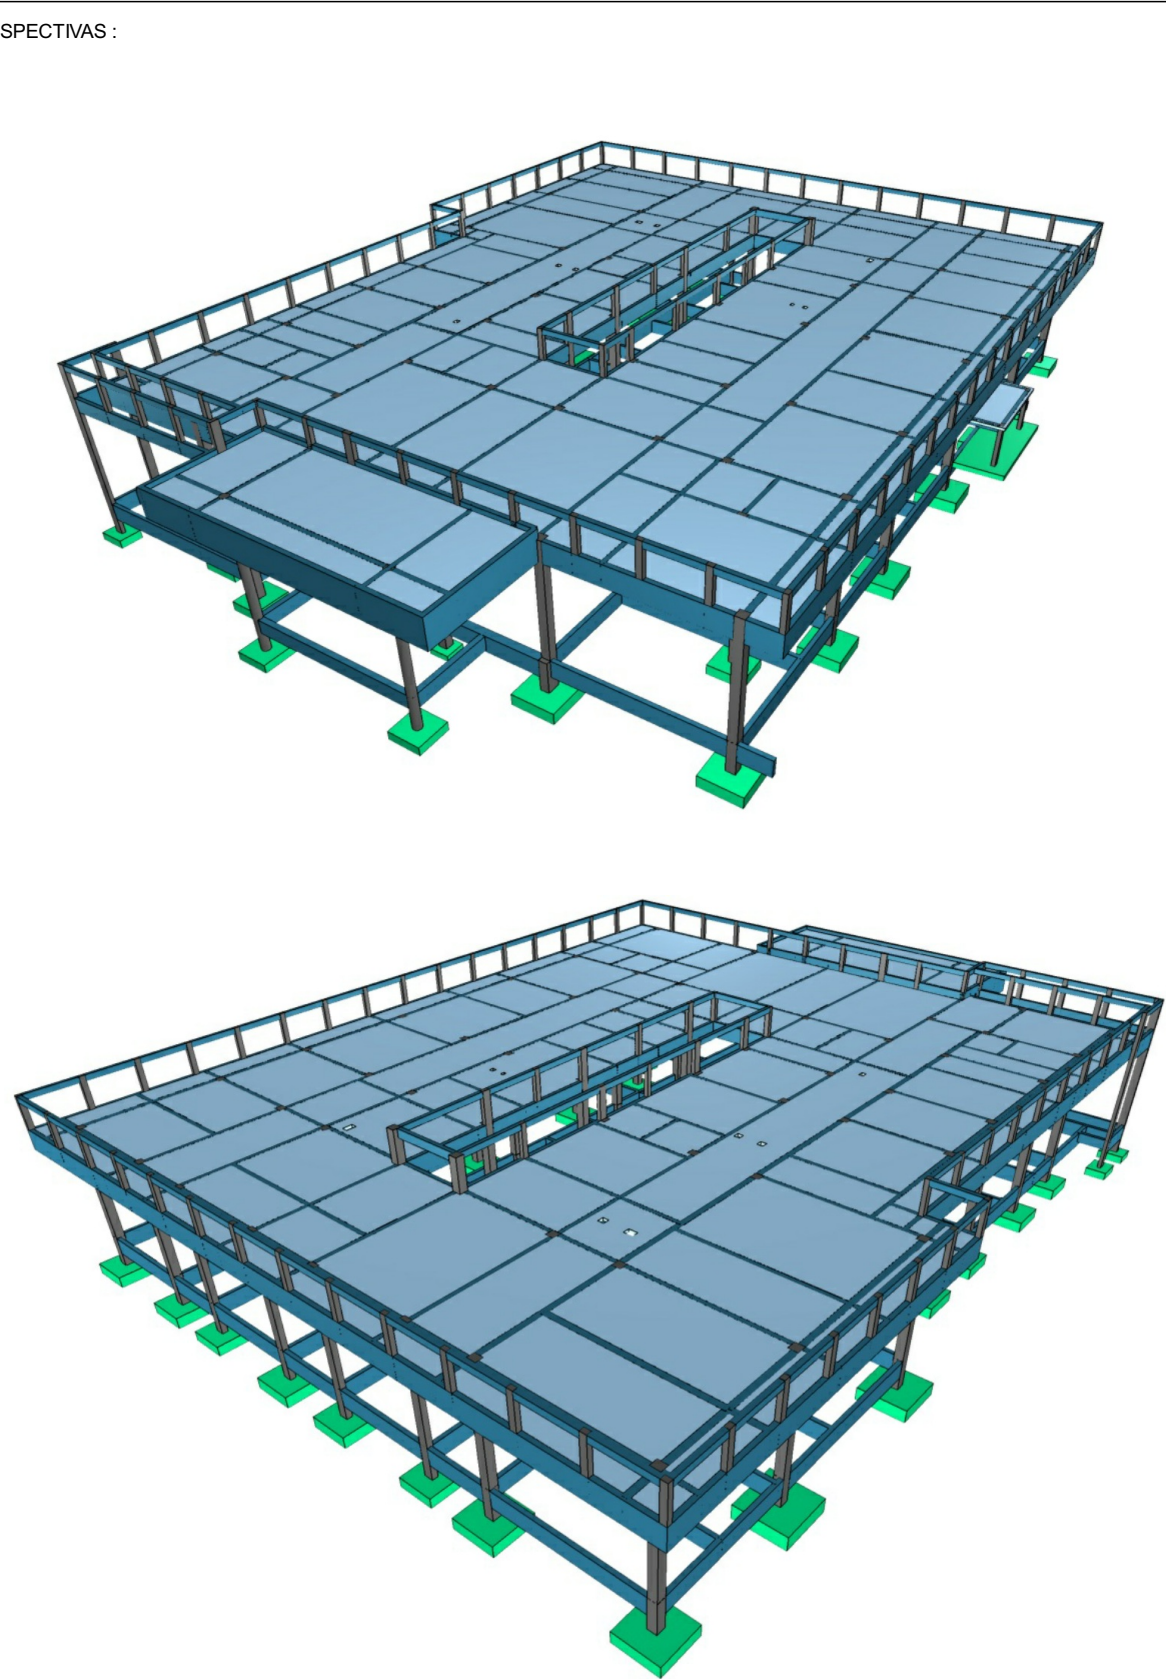

DETALHES ORIENTATIVOS :

- [illegible]

| ELEMENTO               | SEM CONTATO<br>COM O SOLO | EM CONTATO<br>COM O SOLO |
|------------------------|---------------------------|--------------------------|
| VIGAS                  | 2,5 CM                    | 2,5 CM                   |
| LAJES/ESCADAS          | 2,5 CM                    | 3,0 CM                   |
| PLACAS                 | 2,8 CM                    | 4,0 CM                   |
| SAPATAS                | -                         | 4,5CM                    |
| BLOCOS                 | -                         | 4,5 CM                   |
| TUBULÕES               | -                         | -                        |
| RESERVOATÓRIOS/PIÇINAS | 3,0 CM                    | 3,0 CM                   |

1. FUNDAÇÃO E PILARES DE ARRANQUE DEVERÃO SER CALCULADOS DE ACORDO COM O LOCAL DE IMPLANTAÇÃO E RELATÓRIOS DE SONDAGEM

DESFORMA:

1. FACES LATERAIS: 3 DIAS APÓS A CONCRETAGEM.
2. FACES INFERIORES, DEIXANDO PONTALETES DE ESCORAMENTO: 14 DIAS APÓS A CONCRETAGEM.
3. FACES INFERIORES SEM PONTALETES DE ESCORAMENTO: 28 DIAS APÓS A CONCRETAGEM.
4. NOS BALANÇOS, A RETIRADA DAS ESCORAS DEVERÁ SER REALIZADA DA PONTA PARA O APOIO.
5. É DE RESPONSABILIDADE DA CONSTRUTORA O PROJETO DE ESCORAMENTO E CIMENTAMENTO.