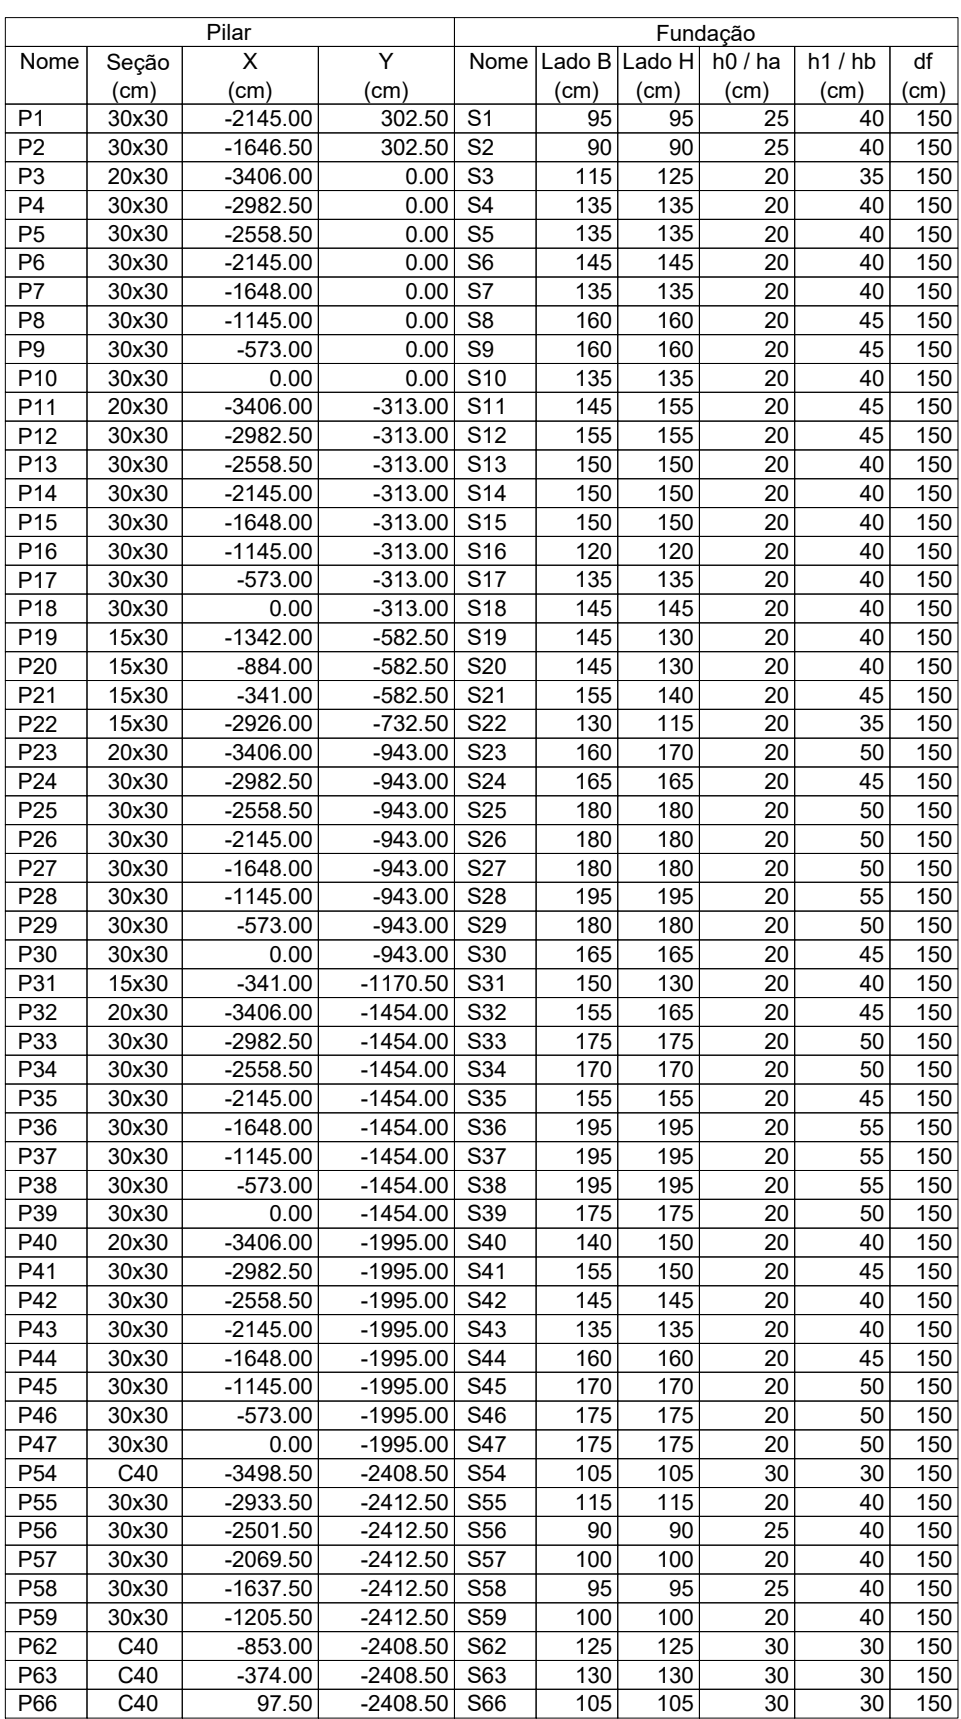


Pilar nascido			
Nome	Seção (cm)	X (cm)	Y (cm)
P1	12x12	-3492.25	-1900.43
P2	12x12	-3434.75	-1900.43
P3	12x12	-3492.25	-2017.43
P4	12x12	-3434.75	-2017.43

[illegible][illegible]